

MONUMENT RECORD


STATE OF INDIANA-COUNTY OF MONROE

Section: 35, Township: 8 NORTH, Range: 2 WEST,

Monument Description & Remarks: 1/2" IRON PIN 4' SOUTH OF ROAD PAVEMENT

AT SW CORNER OF SECTION PER LEE UTT SURVEY BK. 1 PG. 37

Recovery Tie Drawing

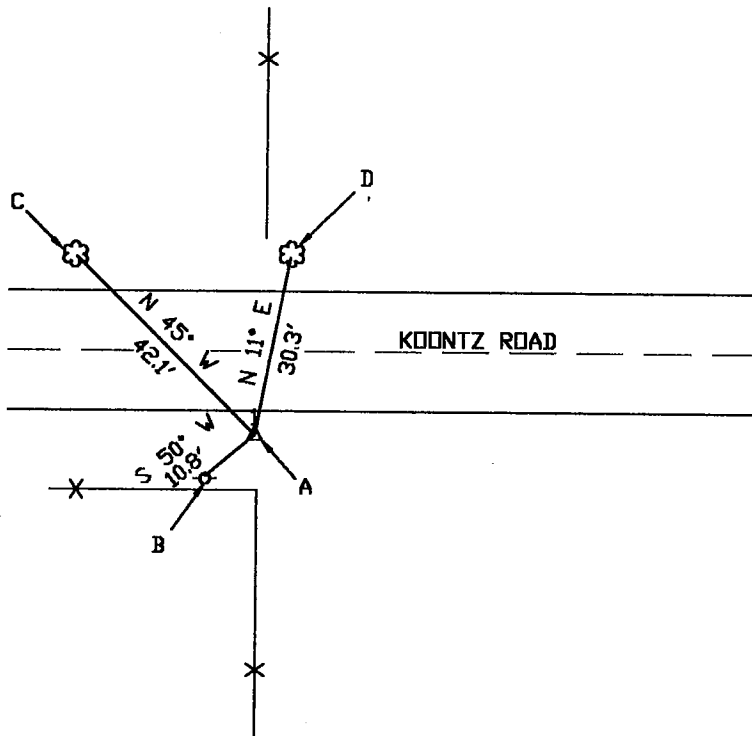

- A=Δ SECTION CORNER
- B=○ POWER POLE
- C=✱ 24' FORKED WHITE OAK
- D=✱ 19' RED OAK


Section Corner: LEE UTT

Northing: 1395564.85 Easting: 3086946.26

State Plan Coordinate (NAD83 Survey Feet, Indiana West Zone)

I, Eric Lee Deckard, here by certify that this document was prepared under my direction in accordance with the provisions of Section 17-3-64-4 through 17-3-64-8 of the Indiana Code, being Acts of 1965, Chapter 319; this 8th day of JULY, 2004 A.D.
Completed by Steven V. Farkas, Monroe County Surveyor

Eric L. Deckard
Indiana Registered Land Surveyor No. LS 29900012

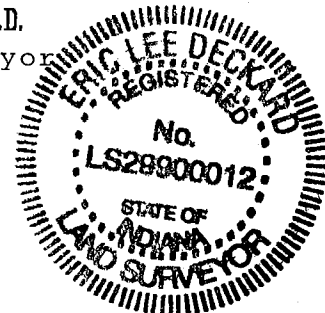

MONUMENT RECORD
State of Indiana - County of Monroe

Section: 35


Township: 8 North

Range: 2 West

Corner ID: Van Bu Q-25

Monument Description & Remarks: Found ½" Iron Pin, 4' south of road pavement, at SW corner of section.

References On File: Survey by Lee Utt, R.L.S., recorded in Book No. 1, Page 37, in the County Recorder's Office, dated November 3, 1988.

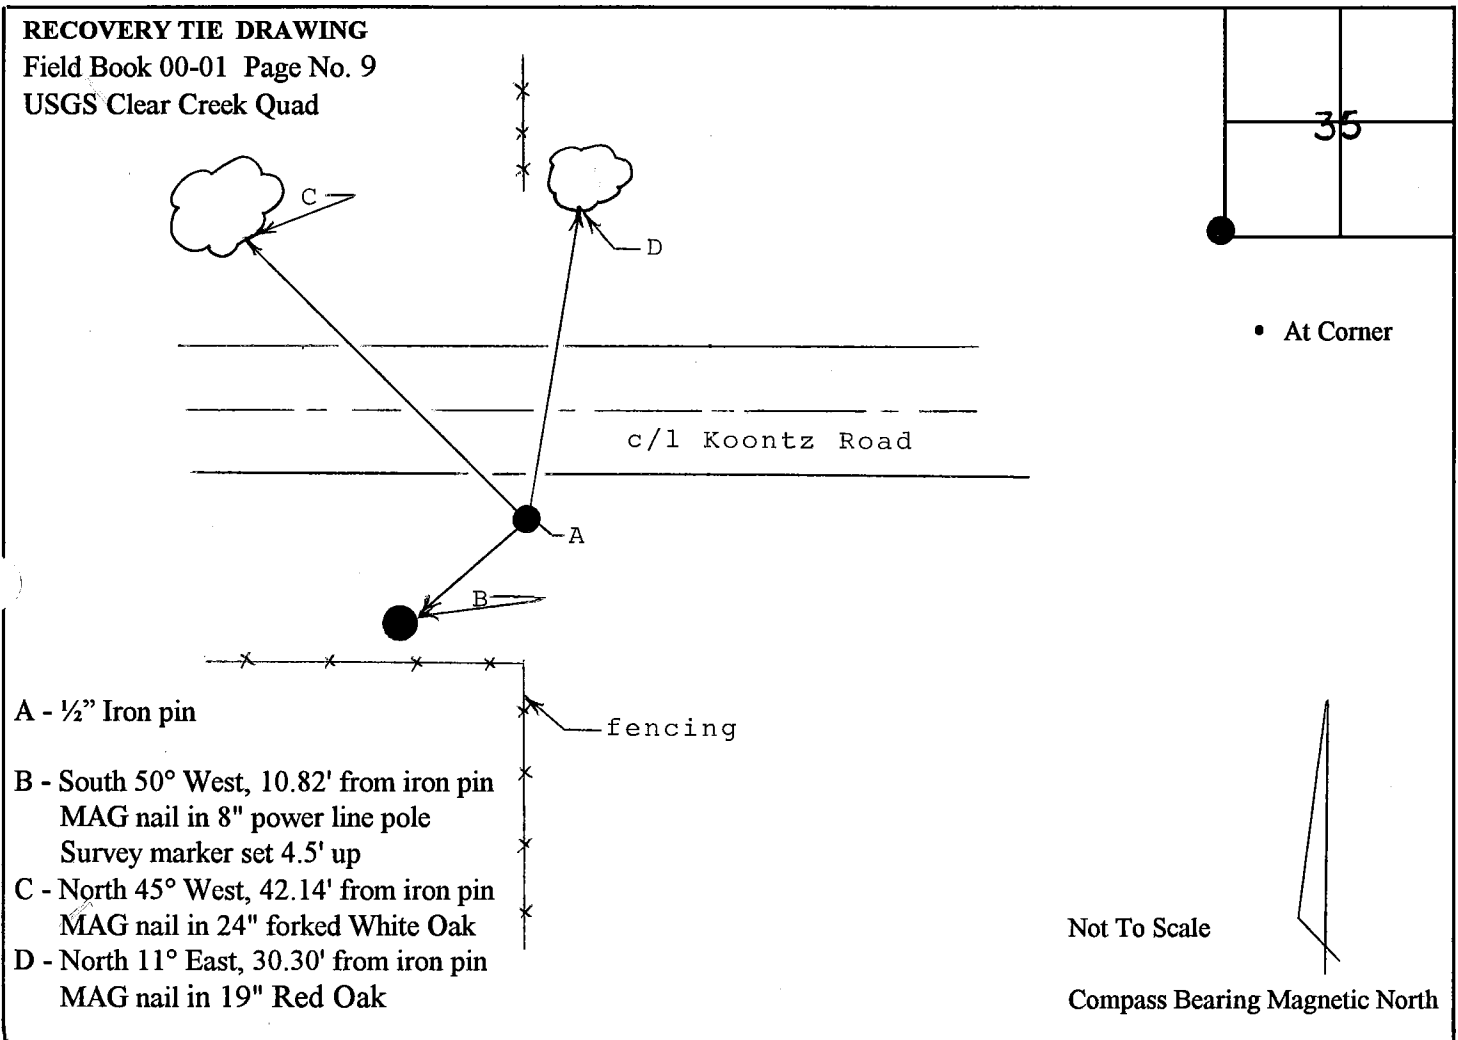

I, Kevin P. Enright, Monroe County Surveyor, hereby certify that this document was prepared under my direction in accordance with the provisions of Section 36-2-2-1 of the Indiana Code; and the above data is given under my hand and seal this 10th day of February, 2008.

Kevin P. Enright

Administered by the Monroe County Surveyor Review Board

Date: 3-23-08

